ADDENDUM #1 – ACKNOWLEDGMENT OF RECEIPT

Date: November 13, 2026

Project: STP-7287-00(001)LPA / 109860-701000

Please attach to and make a part of the proposal assembly the attached sheets:

Specifications:
Cover Sheet – Replace same.
Section 901, Advertisement – Insert
Construction Progress Schedule – Replace same.
Proposal Sheets – Replace same.

Plans:
Drawings 1 & 2 – Replace same.

Kindly acknowledge receipt and attachment of the proposal sheets by signing below and returning this letter.

Fred M. Tyner, P.E.

_____
Contractor

By _____

Date _____

Department of Public Works Administration

200 South President Street
Suite 523
Jackson, MS 39201

November 16, 2026

Mr. Zachary Horton, P.E.
LPA Engineer
Mississippi Department of Transportation
Post Office Box 1850
Jackson, MS 39215-1850

RE: Reconstruction of McCluer Road Bridge at Cany Creek Tributary
Project No. STP-7287-00(001)LPA / 109860-701000
Hinds County

Dear Zachary:

Submitted herewith for review and approval is Addendum No. 1 on the above captioned project. The purpose of this addendum is to make the following changes:

1. Replace the proposal cover sheet with the attached revised proposal cover sheet.
2. Replace Section 901, Advertisement, with the attached revised Section 901, Advertisement.
3. Replace the Construction Progress Schedule with the attached revised Construction Progress Schedule.
4. Replace the Section 905 Proposal Sheets with the attached revised Section 905 Proposal Sheets.
5. Replace Drawings 1 (Title) and 2 (DI-1) with the attached revised Drawings 1 and 2.

The design engineer's seal was not present on the cover sheet of the proposal available to contractors from jacksonmsbids.com.
The bid opening date was revised from December 8 to December 15 in Section 901, Advertisement, and the Construction Progress Schedule to agree with the published advertisement.
The design engineer's seal was not present on the title sheet and the detailed index sheet of the construction plans.

Sincerely,

Lorenzo Anderson, P.E.
Project Director

Enclosures

pc: Rick Ferguson, P.E. – Pickering
File

This will constitute formal approval of this addendum:

Transportation Department Approval: _____ 11/20/26
Mitchell Young, P.E. Date
State LPA Engineer

SECTION 905 - PROPOSAL

Date _____

TO: City of Jackson
Jackson, Mississippi

Sirs: The following proposal is made on behalf of _____
_____ of _____
_____
for constructing the following designated project(s) within the time(s) hereinafter specified.

The plans are composed of drawings and blue prints on file in the offices of City of Jackson Engineering Division, 200 S. President Street, Suite 424, Jackson, Mississippi.

The Specifications are the current Standard Specifications of the Mississippi Department of Transportation approved by the Federal Highway Administration, except where superseded or amended by the plans, Special Provisions and Notice(s) to Bidders attached hereto and made a part thereof.

I (We) certify that I (we) possess a copy of said Standard and any Supplemental Specifications.

Evidence of my (our) authority to submit the Proposal is hereby furnished. The proposal is made without collusion on the part of any person, firm or corporation. I (We) certify that I (we) have carefully examined the Plans, the Specifications, including the Special Provisions and Notice(s) to Bidders, herein, and have personally examined the site of the work. On the basis of the Specifications, Special Provisions, Notice(s) to Bidders, and Plans, I (we) propose to furnish all necessary machinery, tools, apparatus and other means of construction and do all the work and furnish all the materials in the manner specified. I (We) understand that the quantities mentioned herein are approximate only and are subject to either increase or decrease, and hereby propose to perform any increased or decreased quantities of work at the unit prices bid, in accordance with the above.

I (We) acknowledge that this proposal will be found irregular and/or non-responsive unless a certified check, cashier's check, or Proposal Guaranty Bond in the amount as required in the Advertisement (or, by law) is submitted electronically with the proposal or is delivered to the office of Municipal Clerk located at 219 South President Street prior to the bid opening time specified in the advertisement.

INSTRUCTION TO BIDDERS: Alternate and Optional Items on Bid Schedule.

1. Two or more items entered opposite a single unit quantity WITHOUT DEFINITE DESIGNATION AS "ALTERNATE ITEMS" are considered as "OPTIONAL ITEMS". Bidders may or may not indicate on bids the Optional Item proposed to be furnished or performed WITHOUT PREJUDICE IN REGARD TO IRREGULARITY OF BIDS.
2. Items classified on the bid schedule as "ALTERNATE ITEMS" and/or "ALTERNATE TYPES OF CONSTRUCTION" must be preselected and indicated on bids. However, "Alternate Types of Construction" may include Optional Items to be treated as set out in Paragraph 1, above.
3. Optional items not preselected and indicated on the bid schedule MUST be designated in accordance with Subsection 102.06 prior to or at the time of execution of the contract.
4. Optional and Alternate items designated must be used throughout the project.

I (We) further propose to perform all "force account or extra work" that may be required of me (us) on the basis provided in the Specifications and to give such work my (our) personal attention in order to see that it is economically performed.

I (We) further propose to execute the attached contract agreement (Section 902) as soon as the work is awarded to me (us), and to begin and complete the work within the time limit(s) provided for in the Specifications and Advertisement. I (We) also propose to execute the attached contract bond (Section 903) in an amount not less than one hundred (100) percent of the total of my (our) part, but also to guarantee the excellence of both workmanship and materials until the work is finally accepted.

SECTION 905 - PROPOSAL (CONTINUED)

I (We) shall submit electronically with our proposal or deliver prior to the bid opening time a certified check, cashier's check or bid bond for **five percent (5%) of total bid** and hereby agree that in case of my (our) failure to execute the contract and furnish bond within Ten (10) days after notice of award, the amount of this check (bid bond) will be forfeited to the State of Mississippi as liquidated damages arising out of my (our) failure to execute the contract as proposed. It is understood that in case I am (we are) not awarded the work, the check will be returned as provided in the Specifications.

I (We) hereby certify by conventional signature below of a paper bid submission, or by digital signature of an electronic submission via any authorized electronic submittal software, of the Section 905 proposal below, that all certifications, disclosures and affidavits incorporated herein are deemed to be duly executed in the aggregate, fully enforceable and binding upon delivery of the bid proposal. I (We) further acknowledge that this certification shall not extend to the bid bond or alternate security which must be separately executed for the benefit of the _____. This signature does not cure deficiencies in any required certifications, disclosures and/or affidavits. I (We) also acknowledge the right of the City of Jackson to require full and final execution on any certification, disclosure or affidavit contained in the proposal at the City of Jackson's election upon award. Failure to so execute at the request within the time allowed in the Standard Specifications for execution of all contract documents will result in forfeiture of the bid bond or alternate security.

Bidder acknowledges receipt of and has added to and made a part of the proposal and contract documents the following addendum (addenda):

ADDENDUM NO. 1 DATED _____ ADDENDUM NO. _____ DATED _____
ADDENDUM NO. _____ DATED _____ ADDENDUM NO. _____ DATED _____

TOTAL ADDENDA: _____
(Must agree with total addenda issued prior to opening of bids)

Addendum 1:
a. Replace Cover Sheet.
b. Replace Section 901, Advertisement.
c. Replace Section 905 Proposal.
d. Replace Construction Progress Schedule.
e. Replace Drawings 1 and 2.
The engineer's seal and signature were missing from the Specifications cover sheet and from the Title Sheet and Detailed Index in the Plans.
The date of the bid opening in Section 901, Advertisement, was revised to match the date in the published advertisement.

Respectfully submitted,

DATE: _____

_____
Contractor

BY: _____

TITLE: _____

ADDRESS: _____

CITY: _____

PHONE: _____

FAX: _____

EMAIL: _____

	Office Review
	PSE
	Final PSE
X	Street Ready
	Executed

CITY OF JACKSON

PROPOSAL AND CONTRACT DOCUMENTS
FOR

FEDERAL AID PROJECT NO.
STP-7287-00(001)LPA / 109860-701000
(Hinds County)

Reconstruction of the McCluer Road Bridge at Cany Creek Tributary

October 2026

By:

Pickering Firm, Inc.

KOHL BOOZER
LICENSED PROFESSIONAL
ENGINEER
35697
STATE OF MISSISSIPPI

Kohl Boozer, P.E.

10/23/2026
Date

SECTION 901

ADVERTISEMENT

City of Jackson
Hinds County, Mississippi

Federal Aid Project No. **STP-7287-00(001) LPA / 109860-701000**

The City of Jackson will receive bids for the reconstruction of the McClure Road Bridge at Cany Creek Tributary, Federal Aid Project No. **STP-7287-00(001)LPA / 109860-701000** no later than **3:30 PM** local time **on December 15, 2026,** at the Municipal Clerk's Office located at 219 South President Street, Jackson, Mississippi. All bids so received will be publicly opened and read aloud.

The work shall consist essentially of the following items:

> Replace the bridge on McCluer Road at Cany Creek Tributary, and all other related items of work required to complete the project as shown and specified in the Contract Documents.

The above general outline of features of the work does not in any way limit the responsibility of the Contractor to perform all work and furnish all plant, labor, equipment and materials required by the specifications and the drawings referred to therein.

The attention of bidders is directed to the Contract Provisions governing selection and employment of labor. Minimum wage rates for Federal-Aid projects have been predetermined by the Secretary of Labor and are subject to Public Law 87-581 Work Hours Act of 1962, as set forth in the Contract Provisions.

The City of Jackson hereby notifies all Bidders that it will affirmatively insure that in any contract entered into pursuant to this advertisement, disadvantaged and women's business enterprises will be afforded the full opportunity to submit bids in response to this invitation and will not be discriminated against on the grounds of race, color, sex, age, disability, religion or national origin in consideration for an award.

The Contract Documents are on file and may be examined at the following locations:

1. City of Jackson Engineering Division, 200 S President Street, Suite 424, Jackson, Mississippi 39205.
2. Pickering Firm, Inc., 2001 Airport Road, Suite 201, Flowood, Mississippi 39232

All documents required for bidding purposes may be obtained from Pickering Firm, Inc. located at 2001 Airport Road, Suite 201, Flowood, Mississippi 39232 upon payment of $100.00 for each set, which will not be refunded. These documents can also be obtained through PH Bidding at www.jacksonmsbid.com upon payment for each set, which will not be refunded.

Each bid shall be accompanied by a Cashier's check, Certified Check on a solvent bank or a Bidder's Bond issued by a Surety Company licensed to operate in the State of Mississippi, in the amount of five percent (5%) of the total bid price, payable to the City of Jackson as bid security. Bidders shall also submit a current financial statement, if requested by the City. The successful bidder will be required to furnish a Performance Bond and a Payment Bond each in the amount of one hundred percent (100%) of the contract amount.

The proposal and contract documents in their entirety shall be submitted in a sealed envelope and deposited with the Chancery Clerk, 219 South President Street, Jackson, Mississippi prior to the hour and date above designated. No stripped bids will be accepted. Bidders choosing to submit electronically shall submit their bids at www.jacksonmsbid.com. For any questions related to electronic bidding, please call PH Bidding at 662-407-0195.

Work to be performed shall be in accordance with the "Mississippi State Highway Standard Specifications for Road and Bridge Construction, 2017", together with all amendments and/or special provisions and/or addenda to the standards duly approved and adopted, unless otherwise noted in these specifications.

The attention of Bidders is directed to the provisions of Subsection 102.07 pertaining to irregular proposals and rejection of bids.

Published by order of the Jackson City Council.

Henry Chia

Henry Chia, Project Manager
City of Jackson

Publications and Publishing Dates:
The Clarion Ledger & PH Bidding
Dates: November 5th & November 12th, 2026
Bid opening: December 15th, 2026

Form CSD-612LPA
Rev. 1/2015

PROGRESS SCHEDULE

PROJECT NUMBER STP-7287-00(001)LPA / 109860-701000

COUNTY Hinds

YEAR 2027

WORK PHASE NO.	DESCRIPTION	LINE NUMBERS	JAN	FEB	MARCH	APRIL	MAY	JUNE	JULY	AUGUST	SEPTEMBER	OCTOBER	NOV	DEC	
1	Miscellaneous	10-50, 90-150, 290-330, 430			0										
2	Excavation and Drainage	60-80, 250			11	13									
3	Base and Pavement	160-240						50	55						
4	Pedestrian Facilities														
5	Traffic Safety	260-280, 370-420						55	59						
6	Pavement Markings	340-360						59	61						
7	Bridges/ Retaining Walls	440-560			13			50							
	LET:	12/15/26													
	Anticipated NOA:	01/15/27													
	Anticipated NTP/BCT:	03/01/27													
	Working Days:	61													
															172
MONTH			JAN	FEB	MARCH	APRIL	MAY	JUNE	JULY	AUGUST	SEPTEMBER	OCTOBER	NOV	DEC	WORKING
ANTICIPATED WORKING DAYS PER MONTH			6	7	11	15	19	20	21	21	20	16	11	5	DAYS
															PER YEAR

ADDENDUM 1

STATE OF MISSISSIPPI
CITY OF JACKSON


PLAN AND PROFILE OF PROPOSED CITY STREET
FEDERAL AID PROJECT NO. STP-7287-00(001)LPA

CITY OF JACKSON - RECONSTRUCTION OF THE MCCLUER ROAD BRIDGE AT CANY CREEK TRIBUTARY

HINDS COUNTY

GENERAL INDEX

INCLUDED THIS PROJECT		BEGIN WITH SHEET
[X]	ROADWAY	1
[ ]	PERMANENT SIGNS	1001
[ ]	TRAFFIC SIGNALS	2001
[ ]	ITS COMPONENTS	3001
[ ]	LIGHTING	4001
[ ]	(RESERVED)	5001
[X]	ROADWAY STD. DWGS	6001
[ ]	BOX CULVERT STD. DWGS (LRFD)	7001
[ ]	BOX CULVERT STD. DWGS (STD. SPEC.)	7501
[X]	BRIDGE	8001
[X]	CROSS SECTIONS	9001

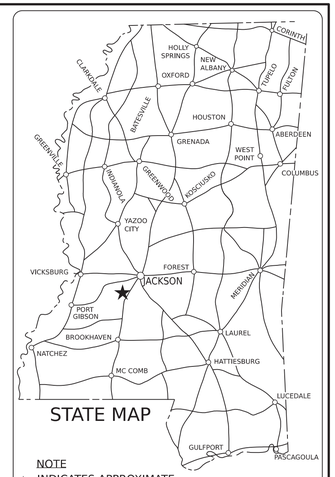

STATE MAP

NOTE
★ INDICATES APPROXIMATE LOCATION OF PROJECT.


LAT. 32°14'25.62"N LONG. 90°14'10.04"W
(APPROX. MIDDLE OF PROJECT)

BRIDGE STRUCTURES REQ'D.

BRIDGE NO. SA25-157
MCCLUER RD ACROSS
CANY CREEK TRIBUTARY
STA. 10+01.02
SPANS = 2 @ 19'
SKEW = NONE
LENGTH = 37.96'

BOX BRIDGES REQ'D.

N/A

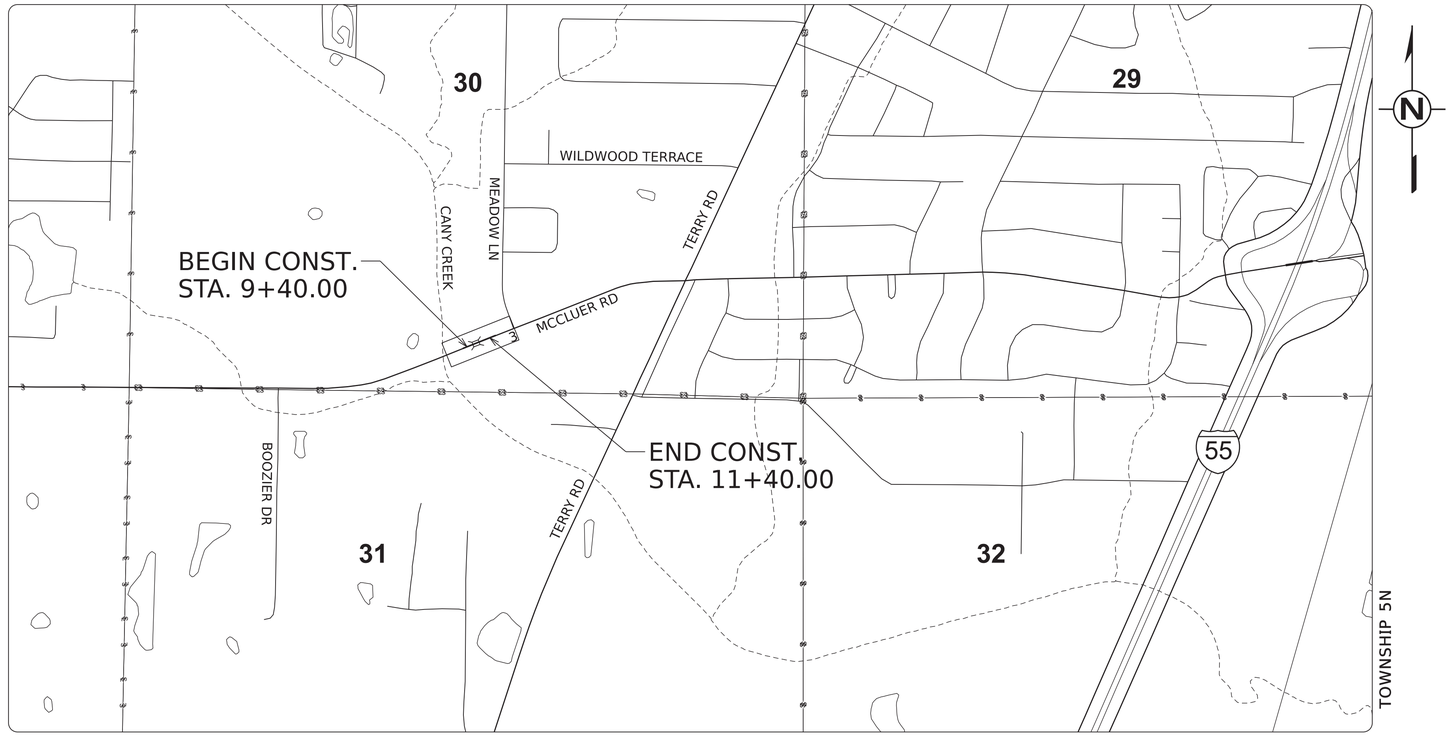

DESIGN CONTROL

35 MPH = V (SPEED DESIGN)

ADT (2025) = 3,100 : ADT (2045) = 3443
DHV = : D = % T = %

PERMITS ACQUIRED BY LPA

WETLANDS AND WATERS PERMITS

	WATERS	WETLANDS
NATIONWIDE #14	[Y]	[N]
NATIONWIDE (OTHER)*	[N]	[N]
GENERAL*	[N]	[N]
INDIVIDUAL (404)*	[N]	[N]

STORMWATER PERMIT [N]

Y REQUIRED, CNOI SUBMITTED BY MDOT (DISTURBED AREA=5 ACRES)

S REQUIRED, SCNOI TO BE SUBMITTED BY CONTRACTOR (1 TO 4.99 ACRES)

N NO STORMWATER PERMIT REQUIRED (<1 ACRE)

APPROVED BY: _____

CONVENTIONAL SYMBOLS

COUNTY LINE
TOWN CORP LINE
SECTION LINE
DEED LINE
EXISTING ROADWAY
PROPOSED ROADWAY
RAILROAD
BRIDGES

LENGTH DATA

LENGTH OF ROADWAY	162.04	FT. 0.031 MI.
LENGTH OF BRIDGES	37.96	FT. 0.007 MI.
LENGTH OF PROJECT (NET)		FT. 0.038 MI.
LENGTH OF EXCEPTIONS	0.00	FT. 0.000 MI.
LENGTH OF PROJECT (GROSS)		FT. 0.038 MI.

EQUATIONS

N/A

SCALES

PLAN 1 IN.= 100 FT.
PROFILE {HOR. 1 IN.= 100 FT. / VERT. 1 IN.= 10 FT.
LAYOUT 1 IN.= 600 FT.

EXCEPTIONS

N/A

DESIGNED BY: PICKERING

CONSTRUCTION PROJECT DATA

EXTERNAL PROJECT NUMBER	STP-7287-00(001)LPA
FMS & DETAIL	109860/701000

P S & E DATE: 06/26/2026

APPROVED:

JOHN HORHN, MAYOR

KOHL BOOZER, P.E.
LICENSE NO. 35697

KOHL BOOZER LICENSED PROFESSIONAL ENGINEER 35697 STATE OF MISSISSIPPI
06/26/2026

TITLE SHEET
9/14/2026 3:00:36 PM Title.dgn

ADDENDUM 1

DESCRIPTION OF SHEET	REV. DATE	WKG. NO.	SH. NO.
TITLE SHEET (1)			1
DETAILED INDEX & GENERAL NOTES (3)			
DETAILED INDEX		DI- 1	2
GENERAL NOTES		GN- 1	3
GENERAL NOTES		GN- 2	4
TYPICAL SECTION SHEETS (2)			
TYPICAL SECTION - MCCLUER RD		TS- 1	5
TYPICAL SECTION - MCCLUER RD		TS- 2	6
SUMMARY OF QUANTITIES (2)			
SUMMARY OF QUANTITIES		SQS- 1	7
SUMMARY OF QUANTITIES		SQS- 2	8
ESTIMATED QUANTITIES (4)			
ESTIMATED QUANTITIES		EQ- 1	9
ESTIMATED QUANTITIES		EQ- 2	10
ESTIMATED QUANTITIES		EQ- 3	11
STANDARD ROADSIDE SIGNS		SRS- 1	12
PLAN & PROFILE SHEETS (1)			
MCCLUER RD. - STA. 9+40 TO STA. 11+40		WK- 3	13
PAVEMENT MARKING DETAILS (1)			
PAVEMENT MARKING DETAILS: MCCLUER RD. - STA. 9+40 TO STA. 11+40		PMD- 1	14
TRAFFIC CONTROL PLAN (2)			
CONSTRUCTION SIGNING - MCCLUER RD.		CS- 1	15
TRAFFIC CONTROL PLAN - MCCLUER RD.		TC- 1	16
EROSION CONTROL SHEETS (1)			
EROSION CONTROL PLAN - MCCLUER RD.		ECP- 3	17
SPECIAL DESIGN SHEETS (2)			
VEGETATION SCHEDULE		VS- 1	18
SIGN SUPPORT HARDWARE 2.0" SQUARE POST		SDTSS- 1	19
STANDARD DRAWINGS - ROADWAY SHEETS (24)			
PAVEMENT MARKING DETAILS FOR 2- LANE & 4- LANE DIVIDED ROADWAYS	4/22/26	PM- 1	6051
TYPICAL TEMPORARY EROSION CONTROL/SEDIMENT CONTROL APPLICATIONS		ECD- 1	6101
DETAILS OF SEDIMENT BARRIER APPLICATIONS		ECD- 2	6102
DETAILS OF SILT FENCE INSTALLATION		ECD- 3	6103
DITCH CHECK STRUCTURES, TYPICAL APPLICATIONS AND DETAILS		ECD- 4	6104
TEMPORARY EROSION, SEDIMENT, & WATER POLLUTION CONTROL MEASURES (SILT FENCE & HAY BALE DITCH CHECKS)		ECD- 5	6105
DETAILS OF EROSION CONTROL WATTLE DITCH CHECK		ECD- 6	6106
DETAILS OF EROSION CONTROL SILT DIKE DITCH CHECK		ECD- 7	6107
ROCK DITCH CHECK		ECD- 8	6108
ROCK FILTER DAM		ECD- 9	6109
ROCK DITCH CHECK WITH SUMP EXCAVATION AND ROCK FILTER DAM		ECD- 10	6110
DETAILS OF EROSION CONTROL SANDBAG DITCH CHECK		ECD- 21	6121
SEDIMENT RETENTION BARRIER		ECD- 22	6122
DETAILS OF TYPICAL DITCH TREATMENTS		DT- 1	6123
GUARDRAIL: "W" BEAM (STEEL POSTS)		GR- 1B	6203
GUARDRAIL: BRIDGE END SECTION- TYPE A & C		GR- 2	6204
GUARDRAIL: TYPICAL INSTALLATION AT BRIDGE APPROACHES FOR 2- LANE, 2- WAY HIGHWAY		GR- 4A	6215
GUARDRAIL: MISCELLANEOUS HARDWARE		GR- HW	6221
STANDARD ROADSIDE SIGN ASSEMBLY AND INSTALLATION	12/11/25	SN- 4	6306
STANDARD ROADSIDE SIGN ASSEMBLY AND INSTALLATION		SN- 4A	6307
TYPICAL INSTALLATION AND DETAILS OF DELINEATORS AND DISTANCE REFERENCE SIGNS	12/11/27	SN- 8	6314
TYPICAL GUARDRAIL DELINEATION	12/11/28	SN- 8C	6317
SIGNING DETAILS FOR BRIDGE APPROACHES	12/11/29	SN- 9	6318
HIGHWAY SIGN AND BARRICADE DETAILS FOR CONSTRUCTION PROJECTS	12/11/30	TCP- 8	6358
CROSS SECTIONS (2)			
DIXON RD			9001- 9002
TOTAL EXCLUDING BRIDGE SHEETS =			45

BRIDGE SHEET
NOTE: SEE SHEET DI- BR FOR DETAILS

PS & E PLANS-DATE - 06/26/2026		
FMS CON. # 109860-701000		
REVISIONS		
DATE	SHEET NO.	BY
11/13/26	1 & 2	FMT

KOHL BOOLER
LICENSED PROFESSIONAL ENGINEER
35697
STATE OF MISSISSIPPI
06/26/2026

CITY OF JACKSON

DESIGNED BY: RKB
DETAILED BY: RKB
CHECKED BY: FMT
DATE: 6/26/2026

FMS CON: 109860/701000
PROJECT NO.: STP-7287-00(001)LPA
COUNTY: HINDS

DETAILED INDEX

SHEET ID
DI-1

SHEET NO.
2

PLAN SHEET

6/26/2026 2:07:36 PM DI.dgn